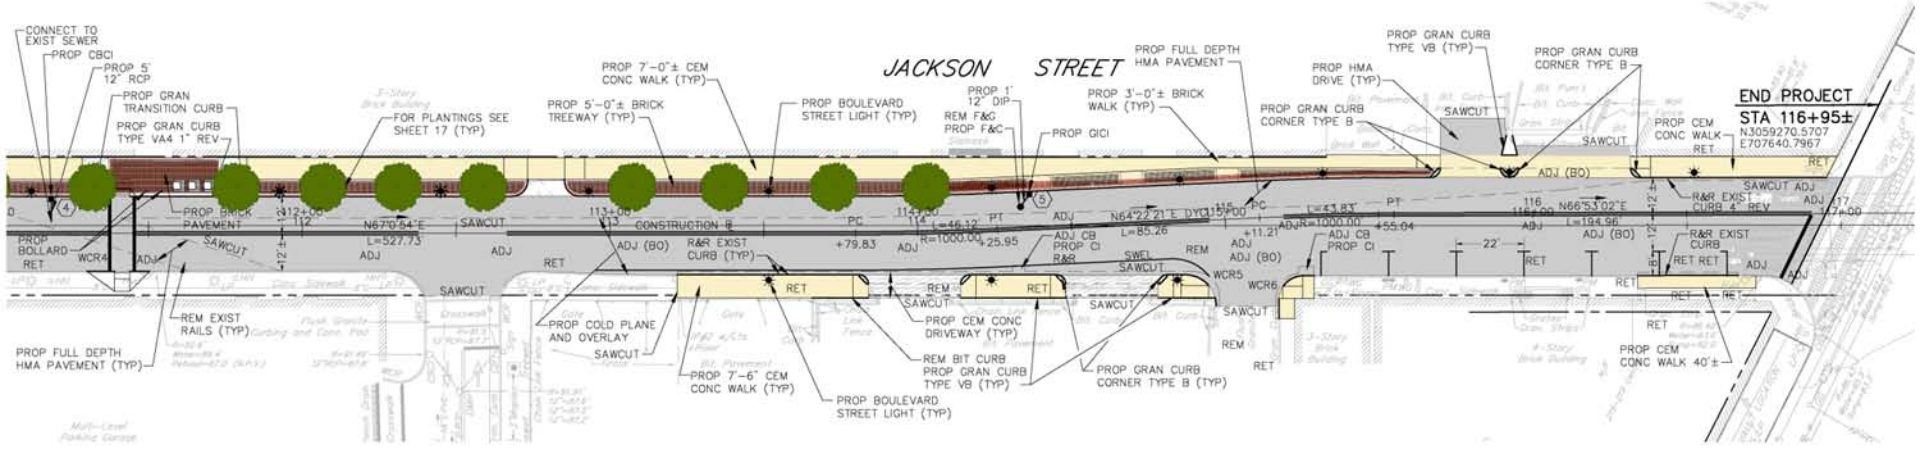
JACKSON STREET
CONNECT TO EXIST SEWER
PROP CBCI
PROP 5' 12" RCP
PROP GRAN TRANSITION CURB
PROP GRAN CURB TYPE VA4 1" REV
FOR PLANTINGS SEE SHEET 17 (TYP)
PROP 5'-0"± BRICK TREEWAY (TYP)
PROP 7'-0"± CEM CONC WALK (TYP)
PROP BOULEVARD STREET LIGHT (TYP)
PROP 1' 12" DIP
REM F&C
PROP F&C
PROP GICI
PROP 3'-0"± BRICK WALK (TYP)
PROP FULL DEPTH HMA PAVEMENT
PROP HMA DRIVE (TYP)
PROP GRAN CURB TYPE VB (TYP)
PROP GRAN CURB CORNER TYPE B
SAWCUT
PROP CEM CONC WALK
END PROJECT
STA 116+95±
N3059270.5707
E707640.7967
PROP BRICK PAVEMENT
PROP BOLLARD
WCR4
N67°0'54"E
L=527.73
CONSTRUCTION B
PC
PT
L=46.12'
R=1000.00'
+25.95
+79.83
N64°22'21"E
L=85.26
+11.21
L=43.83'
R=1000.00'
+55.04
N66°53'02"E
L=194.96
ADJ (BO)
R&R EXIST CURB (TYP)
ADJ CB
PROP CI
R&R
SWEL
REM
WCR5
WCR6
R&R EXIST CURB 4" REV
RET
ADJ
SAWCUT
REM EXIST RAILS (TYP)
PROP FULL DEPTH HMA PAVEMENT (TYP)
PROP COLD PLANE AND OVERLAY
PROP 7'-6" CEM CONC WALK (TYP)
PROP BOULEVARD STREET LIGHT (TYP)
PROP CEM CONC DRIVEWAY (TYP)
REM BIT CURB
PROP GRAN CURB TYPE VB (TYP)
PROP GRAN CURB CORNER TYPE B (TYP)
PROP CEM CONC WALK 40'±

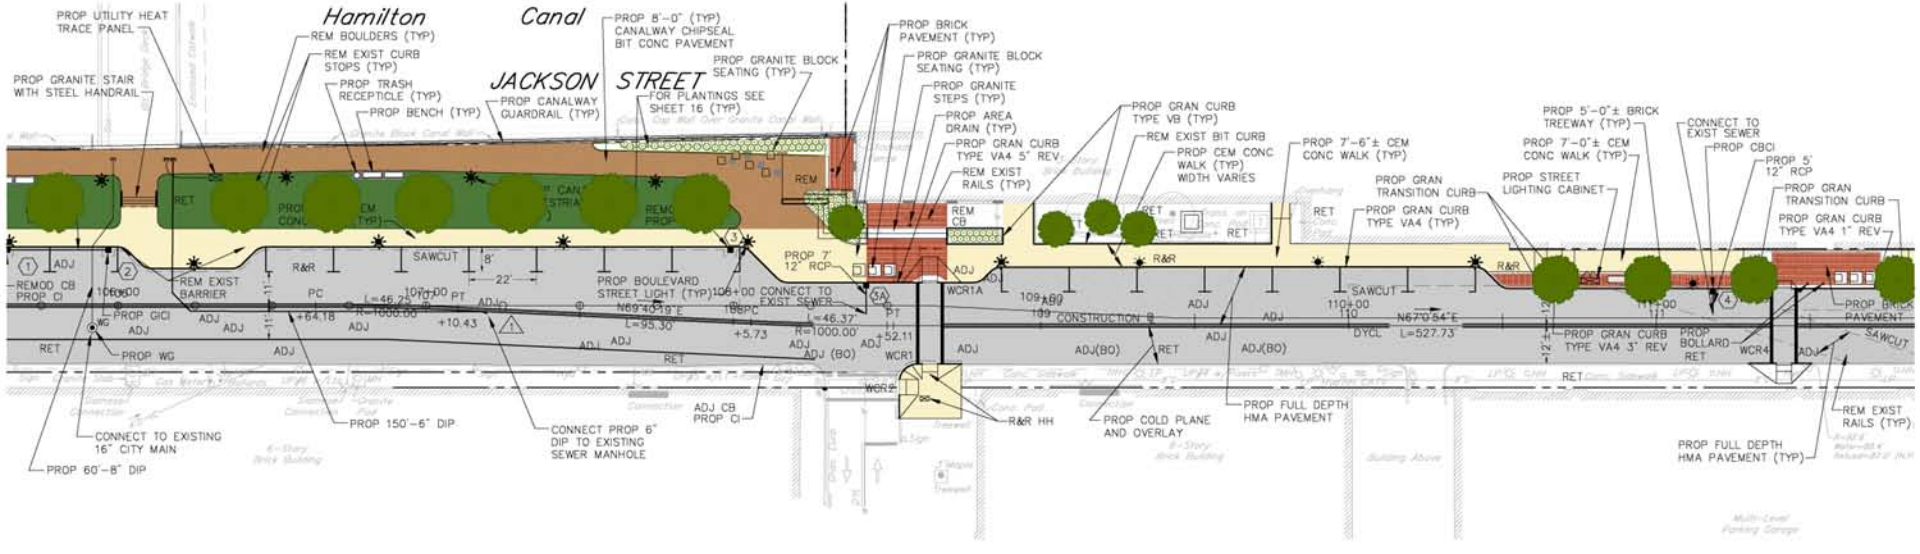
Hamilton Canal
JACKSON STREET
PROP UTILITY HEAT TRACE PANEL
PROP GRANITE STAIR WITH STEEL HANDRAIL
REM BOULDERS (TYP)
REM EXIST CURB STOPS (TYP)
PROP TRASH RECEPTICLE (TYP)
PROP BENCH (TYP)
PROP CANALWAY GUARDRAIL (TYP)
PROP 8'-0" (TYP) CANALWAY CHIPSEAL BIT CONC PAVEMENT
FOR PLANTINGS SEE SHEET 16 (TYP)
PROP GRANITE BLOCK SEATING (TYP)
PROP BRICK PAVEMENT (TYP)
PROP GRANITE BLOCK SEATING (TYP)
PROP GRANITE STEPS (TYP)
PROP AREA DRAIN (TYP)
PROP GRAN CURB TYPE VA4 5" REV
REM EXIST RAILS (TYP)
PROP GRAN CURB TYPE VB (TYP)
REM EXIST BIT CURB
PROP CEM CONC WALK (TYP) WIDTH VARIES
PROP 7'-6"± CEM CONC WALK (TYP)
PROP GRAN TRANSITION CURB
PROP GRAN CURB TYPE VA4 (TYP)
PROP STREET LIGHTING CABINET
PROP 5'-0"± BRICK TREEWAY (TYP)
PROP 7'-0"± CEM CONC WALK (TYP)
CONNECT TO EXIST SEWER
PROP CBCI
PROP 5' 12" RCP
PROP GRAN TRANSITION CURB
PROP GRAN CURB TYPE VA4 1" REV
REMOD CB PROP CI
PROP GICI
PROP WG
REM EXIST BARRIER
PROP BOULEVARD STREET LIGHT (TYP)
PROP 7' 12" RCP
CONNECT TO EXIST SEWER
CONSTRUCTION
PROP GRAN CURB TYPE VA4 3" REV
PROP BOLLARD
PROP BRICK PAVEMENT
CONNECT TO EXISTING 16" CITY MAIN
PROP 60'-8" DIP
PROP 150'-6" DIP
CONNECT PROP 6" DIP TO EXISTING SEWER MANHOLE
ADJ CB PROP CI
R&R HH
PROP COLD PLANE AND OVERLAY
PROP FULL DEPTH HMA PAVEMENT
PROP FULL DEPTH HMA PAVEMENT (TYP)
REM EXIST RAILS (TYP)

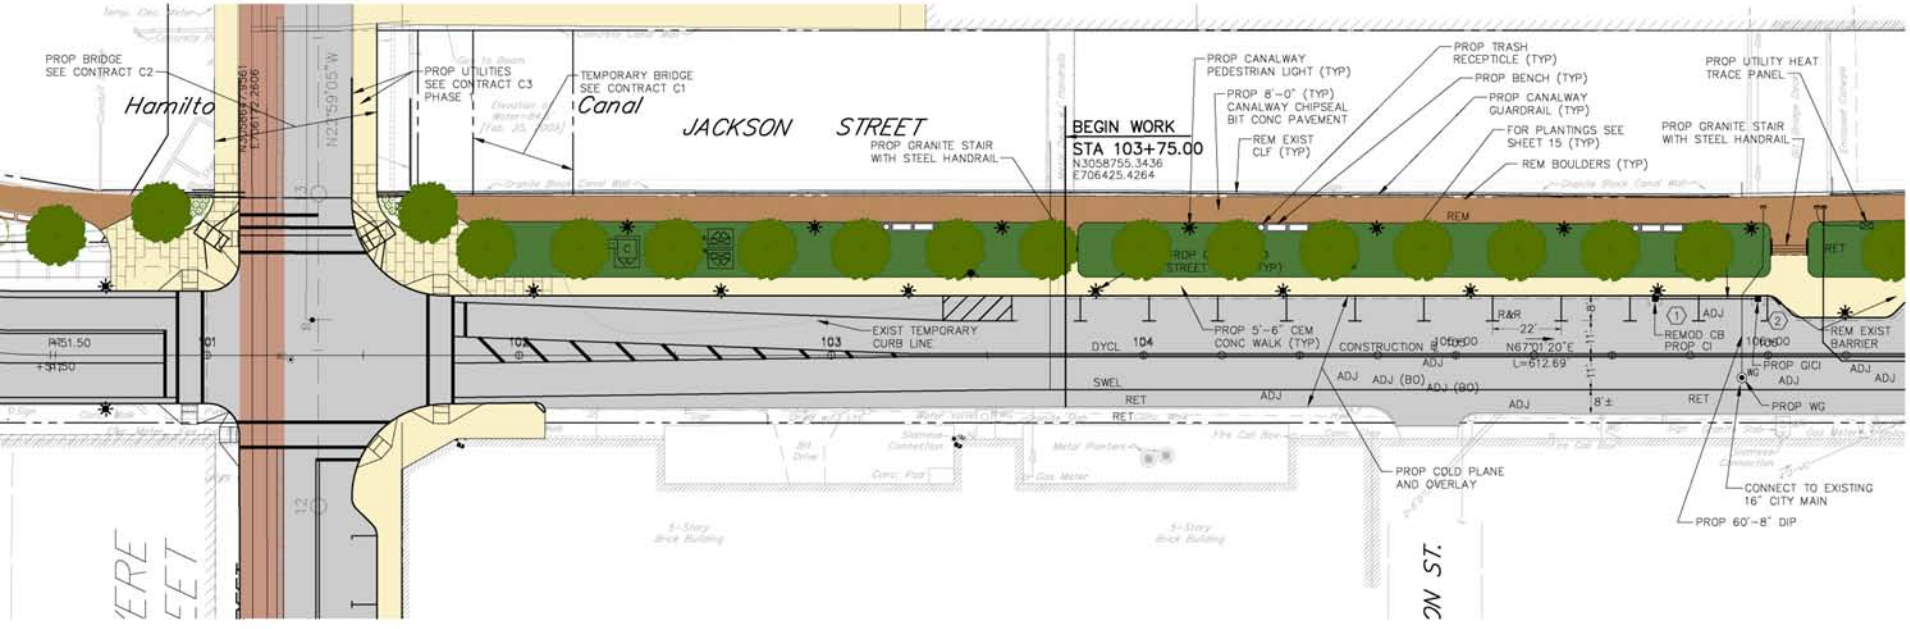
PROP BRIDGE
SEE CONTRACT C2
Hamilto
PROP UTILITIES
SEE CONTRACT C3
PHASE
TEMPORARY BRIDGE
SEE CONTRACT C1
Canal
JACKSON STREET
PROP GRANITE STAIR
WITH STEEL HANDRAIL
BEGIN WORK
STA 103+75.00
N3058755.3436
E706425.4264
PROP CANALWAY
PEDESTRIAN LIGHT (TYP)
PROP 8'-0" (TYP)
CANALWAY CHIPSEAL
BIT CONC PAVEMENT
REM EXIST
CLF (TYP)
PROP TRASH
RECEPTICLE (TYP)
PROP BENCH (TYP)
PROP CANALWAY
GUARDRAIL (TYP)
FOR PLANTINGS SEE
SHEET 15 (TYP)
REM BOULDERS (TYP)
PROP UTILITY HEAT
TRACE PANEL
PROP GRANITE STAIR
WITH STEEL HANDRAIL
REM
RET
EXIST TEMPORARY
CURB LINE
PROP 5'-6" CEM
CONC WALK (TYP)
CONSTRUCTION
R&R
22'
N67°01'20"E
L=612.69'
REMOD CB
PROP CI
REM EXIST
BARRIER
PROP GICI
PROP WG
PROP COLD PLANE
AND OVERLAY
CONNECT TO EXISTING
16" CITY MAIN
PROP 60'-8" DIP
DYCL
SWEL
RET
ADJ
ADJ (BO)
8'±
N22°59'05"W
PA51.50
+31.50
101
102
103
104
5-Story
Brick Building
ERE
EET
ON ST.